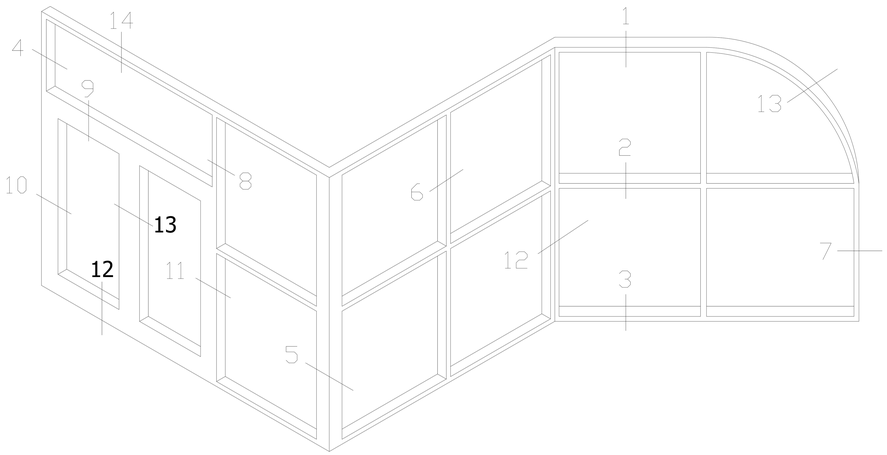

TYPICAL ELEVATION

E14000 I/O SERIES STOREFRONT

INBOARD PLANE

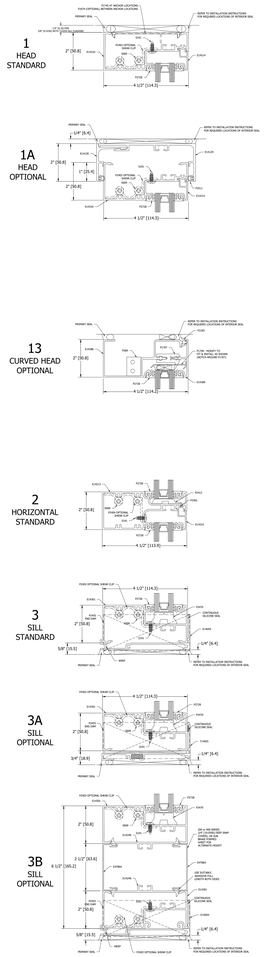

INSIDE GLAZED

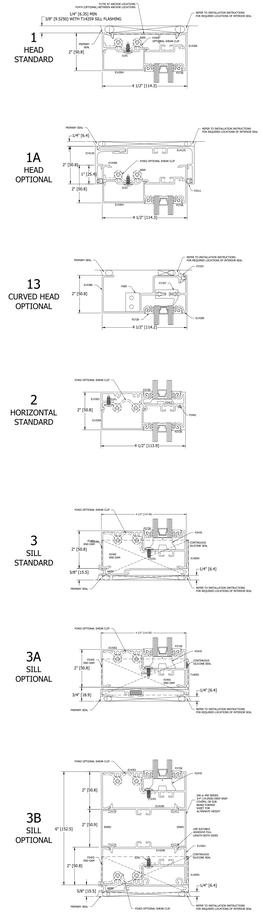

OUTSIDE GLAZED

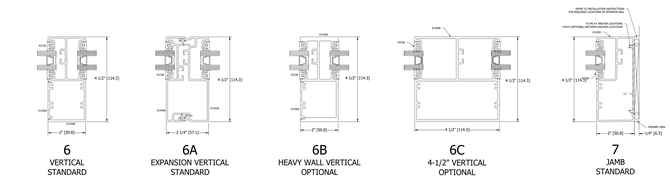

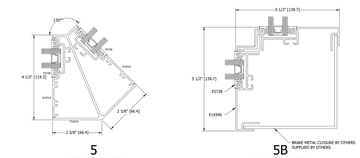

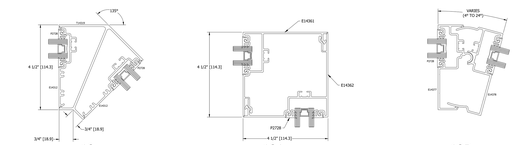

INSIDE & OUTSIDE GLAZED

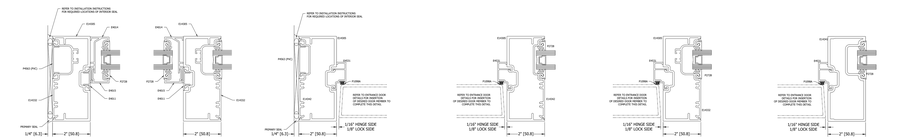

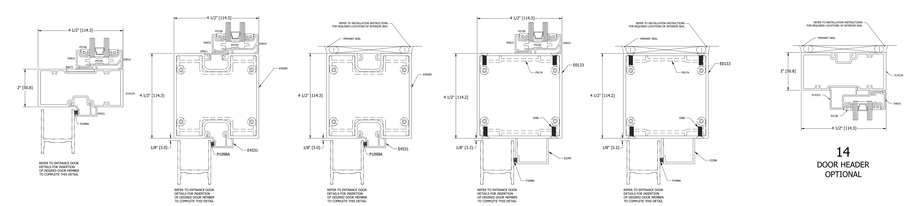

DOOR DETAILS

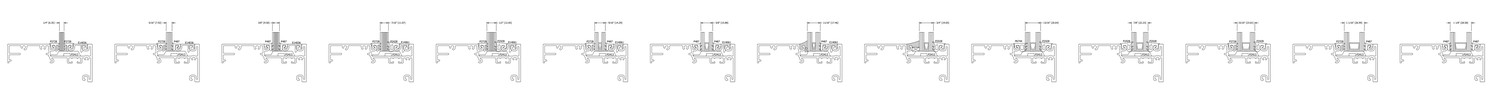

GLAZING INFILL OPTIONS

OUTSIDE GLAZED SHOWN; INSIDE GLAZED SIMILAR

GLASS SHOWN DOES NOT NECESSARILY REPRESENT FINAL CONFIGURATION.
CONSULT GLASS MANUFACTURER FOR SPECIFIC GLASS MAKE UP.

Alumicor™ BUILDING EXCELLENCE
TUBELITE® DEPENDABLE

Last Revised: 02/27/2023